


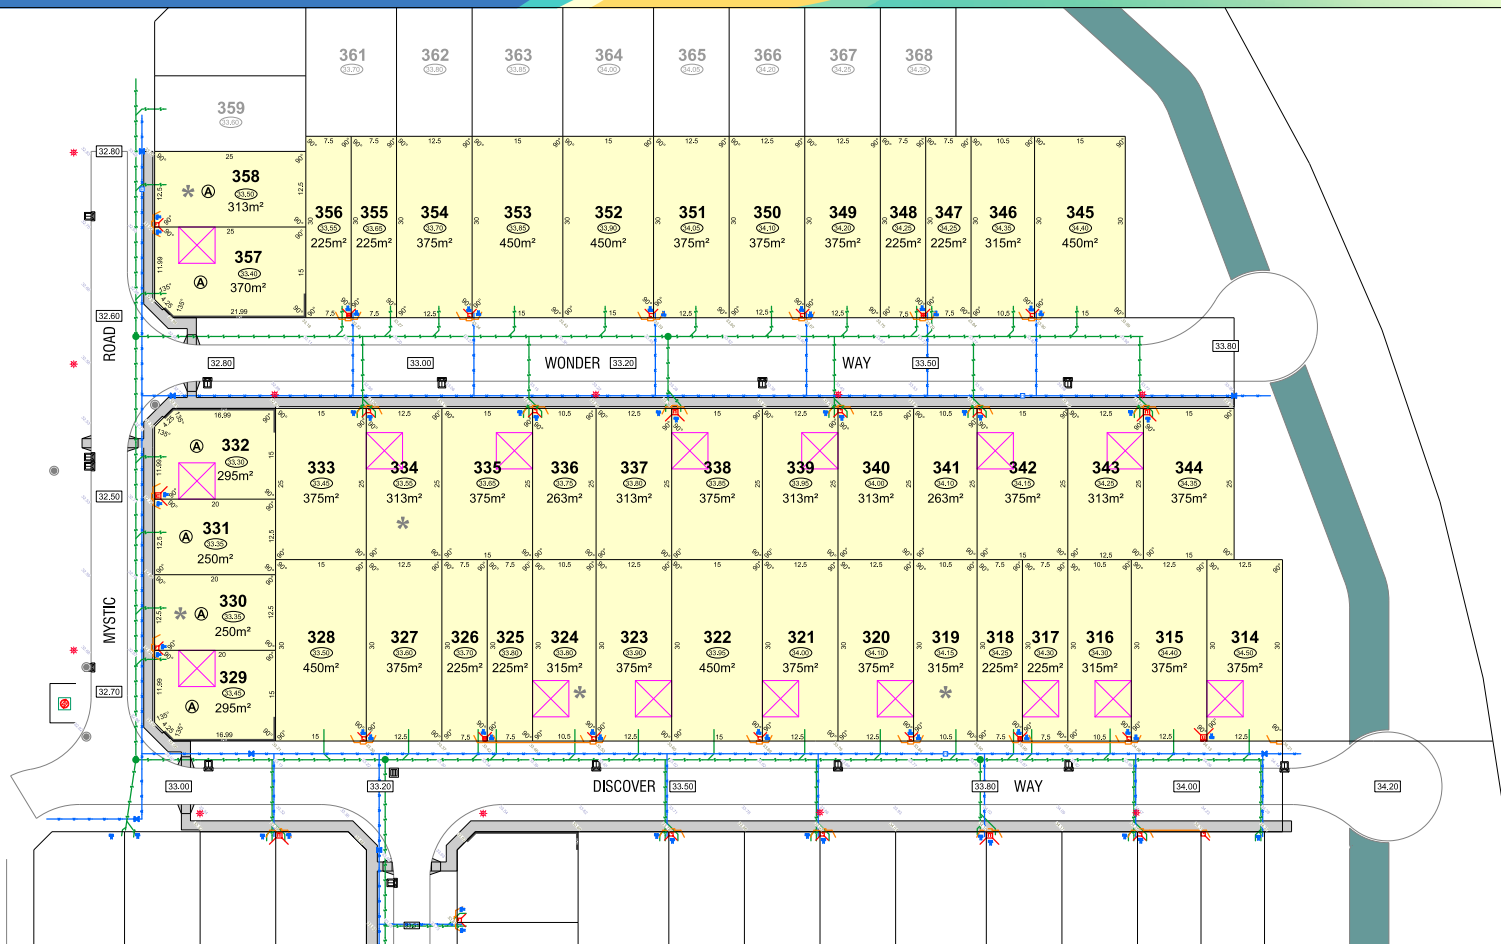

LEGEND

	WATER
	WATER METER
	BELOW GROUND WATER CONNECTION
	WATER HYDRANT
	WATER VALVE
	SPOT LEVEL
	PAD LEVEL
	ROAD LEVEL

	SEWER/ MANHOLE
	TRANSFORMER SITE
	STREETLIGHT
	TOP OF KERB HEIGHT
	POWER DOME MINI PILLAR
	POWER DOME UNIVERSAL PILLAR
	BELOW GROUND SERVICE PIT


	DRAINAGE
	RETAINING WALL & HEIGHT
	REVERSE WALL & HEIGHT
	HOUSING AUTHORITY RETAINED
	ACCESS RESTRICTION
	OPTICOMM CONNECTION
	EMERGENCY ACCESS WAY

ACOUSTIC ATTENUATION PACKAGE REQUIREMENT (FOR SINGLE STOREY CONSTRUCTION)

	PACKAGE A
	PACKAGE B
	PACKAGE C
	SPECIALIST

SUGGESTED GARAGE LOCATION

BIN PAD

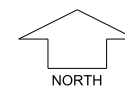

SCALE 1:1250

parcel.

Depicted information subject to approvals and survey. All dimensions and areas are subject to survey. The particulars on this brochure are supplied for information only and shall not be taken as a representation in any respect on the part of the Vendor or its agent. Authorities should be consulted when services are contained within lot boundaries as building restrictions may apply. All retaining walls and associated easements are shown exaggerated for clarity.